BASE BID

PIPE SIZE (in)	PIPE LENGTH (ft)	FROM MANHOLE	TO MANHOLE
8	141	269	265
8	250	262	263
8	266	263	264
10	210	255	460
12	237	266	267

ALTERNATE 1

PIPE SIZE (in)	PIPE LENGTH (ft)	FROM MANHOLE	TO MANHOLE
8	283	532	531
8	157	523	521
8	289	259	258

Legend

BASE BID (1,104ft)

0 150 300 600
Feet
1 inch = 300 feet
NORTH

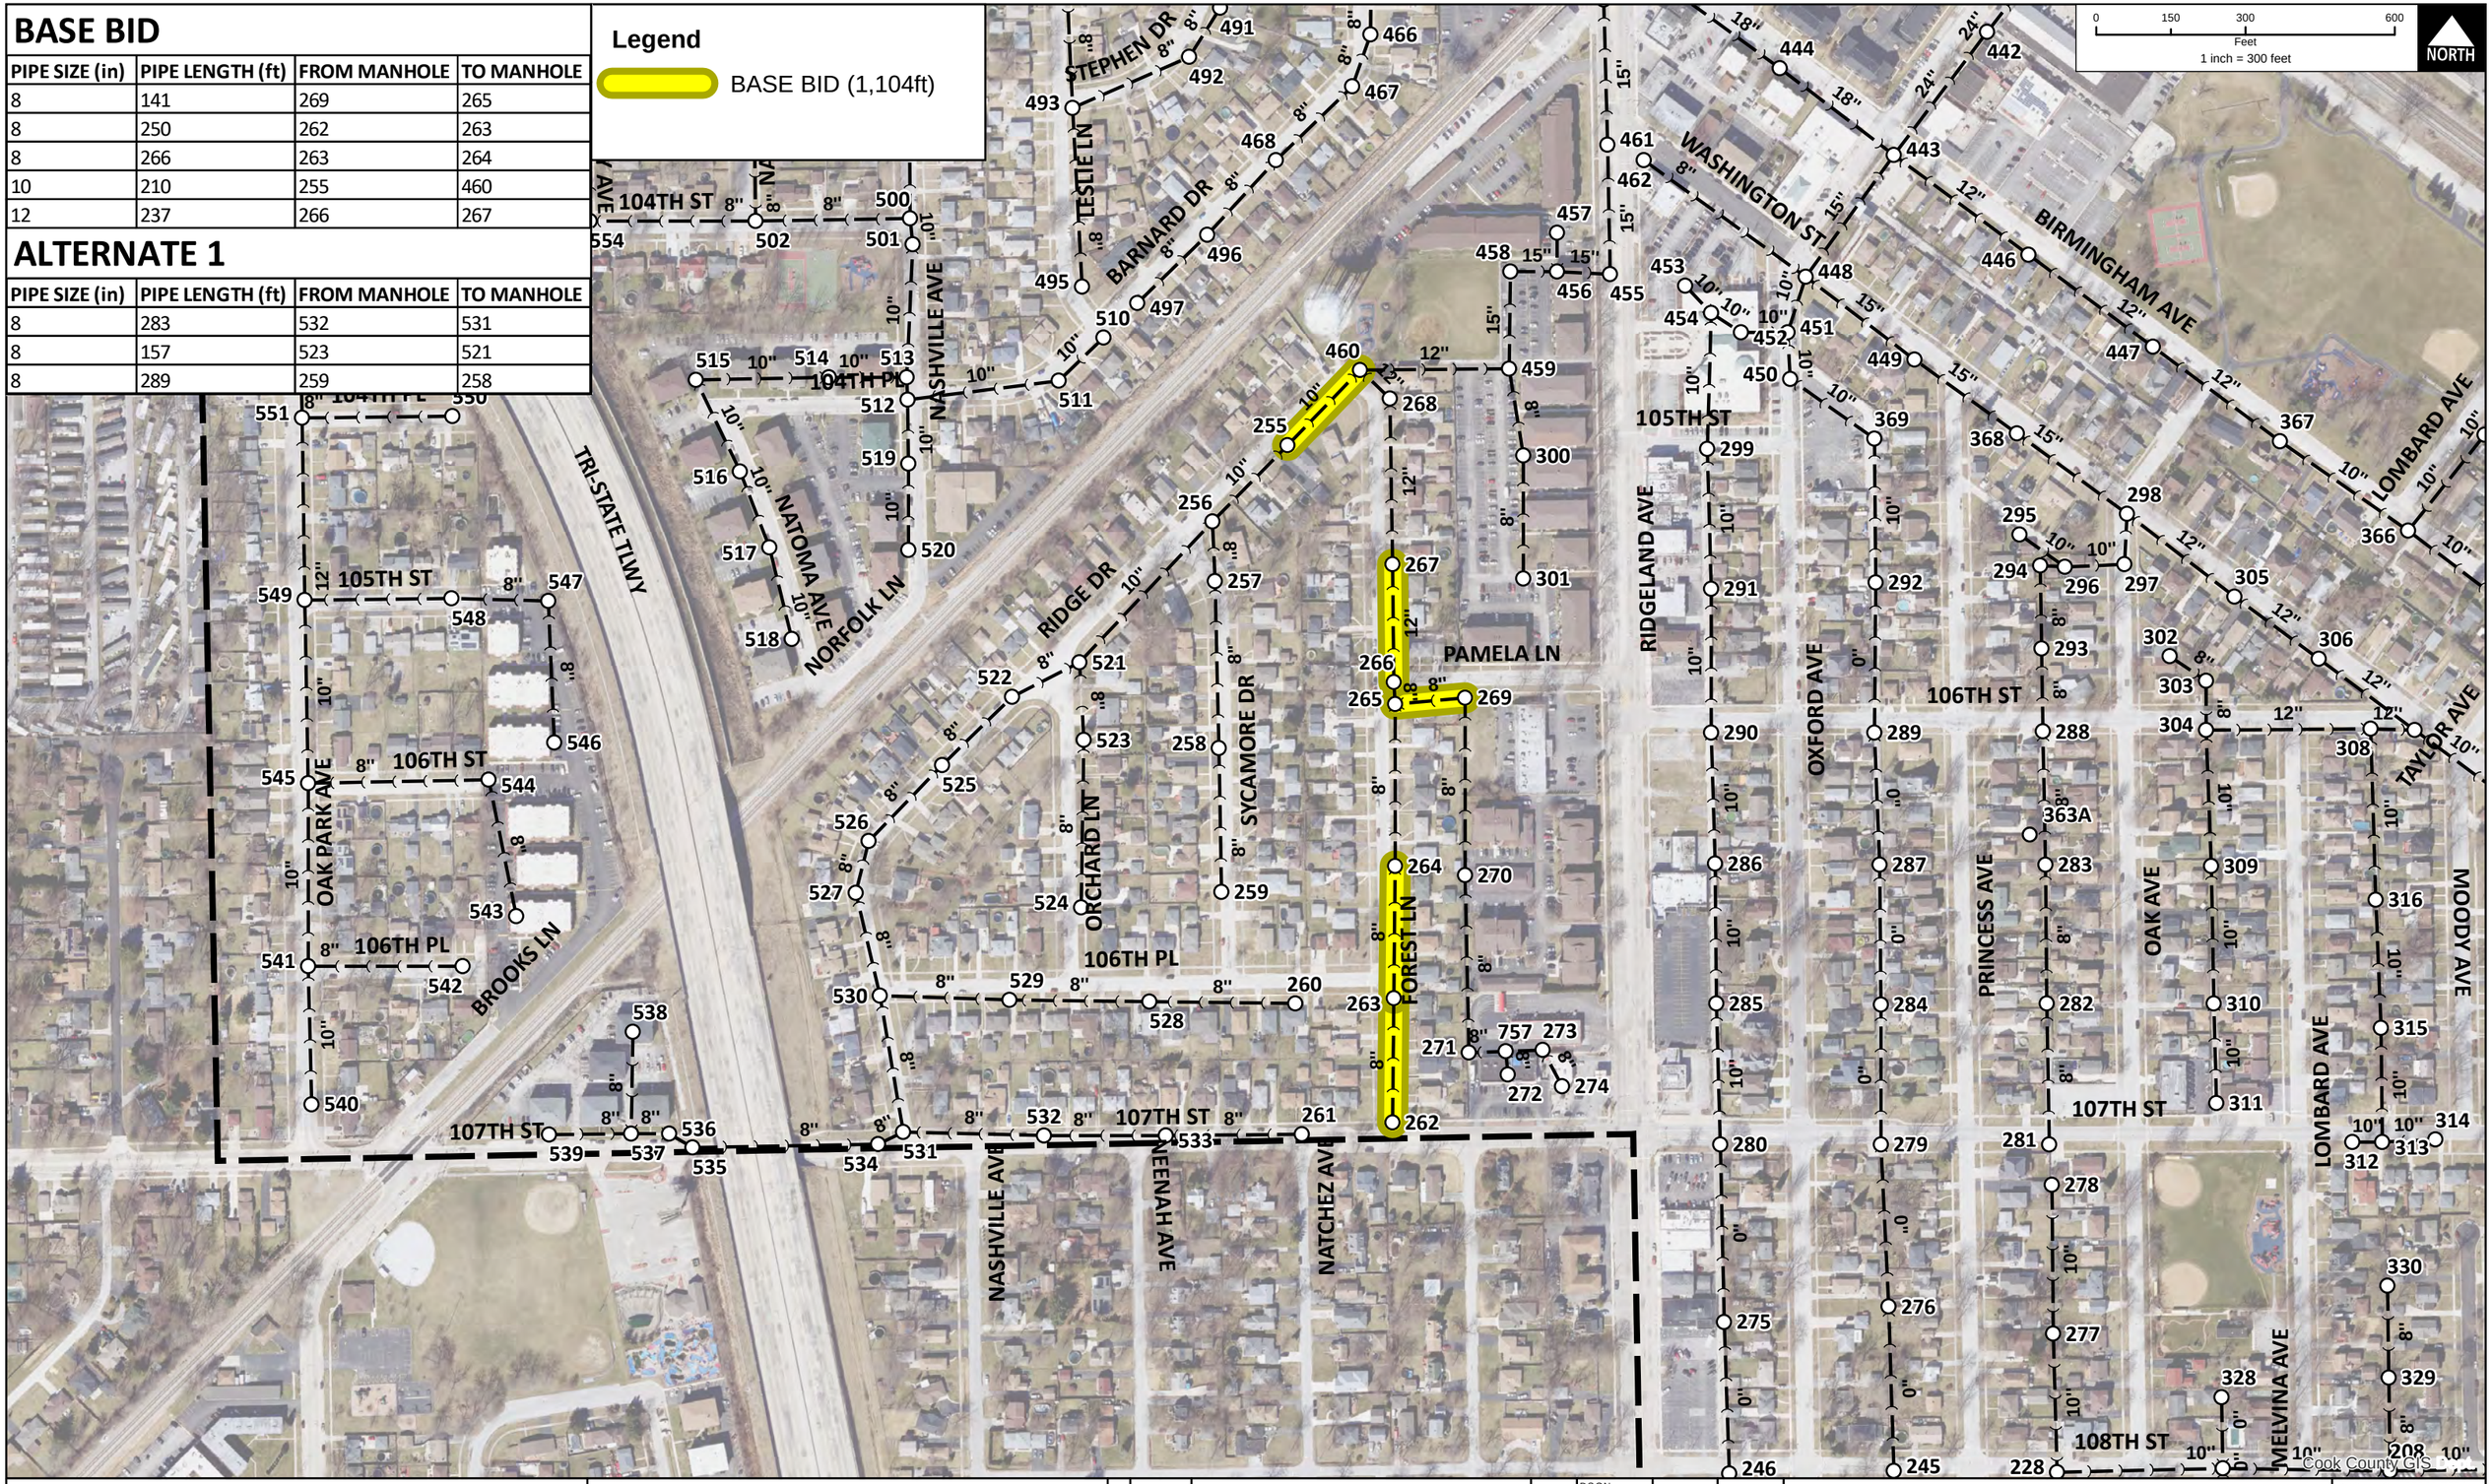

CHRISTOPHER B. BURKE ENGINEERING LTD.
9575 West Higgins Road, Suite 600
Rosemont, Illinois 60018
(847) 823-0500

CLIENT: VILLAGE OF CHICAGO RIDGE

NO.	DATE	NATURE OF REVISION	CHKD.

DSGN.
DWN: DRW
CHKD.
SCALE: 1:3,600
MODEL: ArcGIS 10.6
PLOT DATE 8/20/2021

FILE NAME Sanitary Sewer Lining 2021a
PATH N:\CHICAGORIDGE\9061T\084\GIS\Exhibits\Sanitary Sewer Lining 2021a.mxd

TITLE: 2021 SEWER LINING PROJECT

PROJ. NO. 90061.T084
DATE: 08/20/2021
SHEET 1 OF 1
DRAWING NO. EXH 1